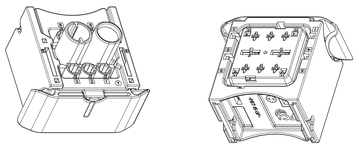

ECHELLE 1:1
SCALE 1

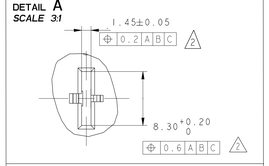

NOTA	SPECIFICATIONS
1	CONNECTEUR SUIVANT STE 96 432 578 99 *CONNECTOR ACCORDING STE 96 432 578 99*
2	ALVEOLE 2.8mm SUIVANT STE 96 301 961 99 *TERMINAL CAVITY 2.8mm ACCORDING TO STE 96 301 961 99*
3	ALVEOLE 8mm SUIVANT STE 96 417 535 99, SAUF COTES INDIQUEES SUR COUPE EE *TERMINAL CAVITY 8mm ACCORDING TO STE 96 417 535 99,* *EXCEPT COTATION ON SECTION E-E*
4	CONDITIONNEMENT SUIVANT NORME E 7703 150 G *PACKAGING ACCORDING TO STANDARD E 7703 150 G*
5	MASSE DU PRODUIT LIVRE = 55 g *DELIVERY CONNECTOR WEIGHT = 55g*
6	REF PLAN D'INTERFACE FCI : 240FT0115 *INTERFACE DRAWING REF FCI: 240FT0115*
7	PRECONISATION D'UTILISATION / *USER'S MANUEL* REF FCI / *FCI'S REF: PU 038*
8	CONTACT ET JUF COMPATIBLES A L'ALVEOLE NG1 *TERMINAL AND SINGLE WIRE SEAL COMPATIBLE WITH NG1 CAVITY*

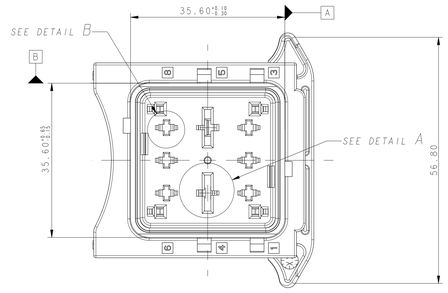

SECTION D-D
COUPE PARTIELLE ALVEOLE BOUCHEE
LOCAL SECTION OF OBTURATED WAY

SCALE 3:1

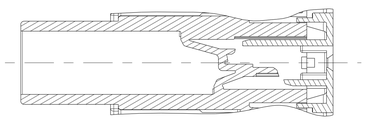

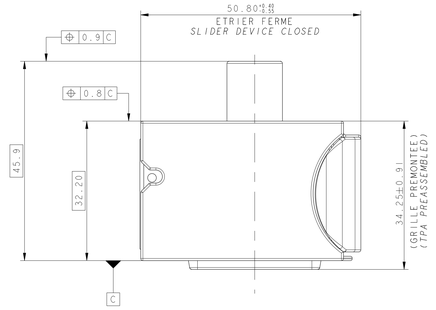

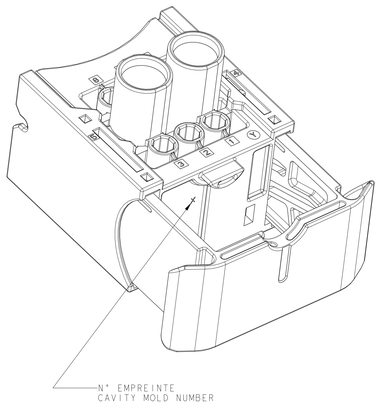

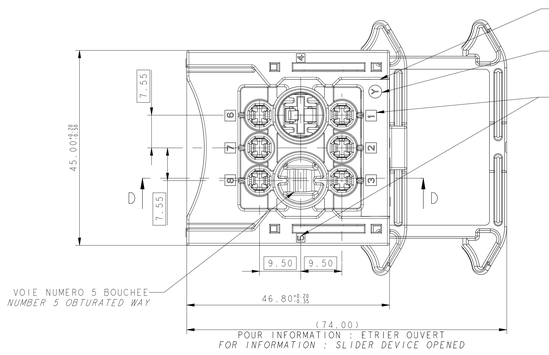

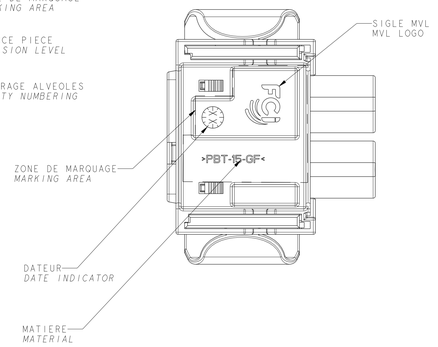

POUR INFORMATION SEULEMENT / *FOR INFORMATION ONLY*

PRODUITS ASSOCIES / *ASSOCIATED PARTS*

CLIPS *FEMALE TERMINALS*			GAMME 1 *RANGE 1*	∅ NOMINAL DE L'ISOLANT *NOMINAL WIRE* ∅	JUF *SWS*	GAMME 2 *RANGE 2*	∅ NOMINAL DE L'ISOLANT *NOMINAL WIRE* ∅	JUF *SWS*
2.8 SICMA 3	ETAME/*TINNED*	*CUSTOMER DRAWING MVL REF.. DELPHI REF..*	PC2111CC3SXXX1 2111CC3S1161 10740375	1.30 - 1.80	PC2111M0009 2111M0009 15327786	PC2111CC3SXXX1 2111CC3S2161 10740376	1.90 - 2.80	PC2111M0010 2111M0010 10757056
BOUCHON ALVEOLE 2.8 *BLIND PLUG 2.8 CAVITY*								

NOMENCLATURE
PARTS LIST

DESIGNATION *DESCRIPTION*	REF MVL *MVL PN*	MATIERE *MATERIAL*	COULEUR *COLOR*
CORPS PORTE-CLIPS *FEMALE HOUSING*	240 11 017	PBT GF 15	MARRON *BROWN*
~~CORPS PORTE-CLIPS~~ ~~*FEMALE HOUSING*~~	~~240 18 017~~	~~PBT GF 15~~	~~GRIS~~ ~~*GREY*~~
ETRIER *SLIDER*	240 M 6 020	PA 6.6 GF 30	BLEU *BLUE*
GRILLE *TPA*	240 M 4 017	PBT GF 15	JAUNE *YELLOW*
JOINT INTERFACIAL *MATING SEAL*	240 M 019	SILICON	VERT *GREEN*

CODAGES / *KEYS*

COULEUR / *COLOR*	NOIR / *BLACK*	GRIS / *GREY*
REFERENCE MVL / *MVL PART NUMBER*	240PC079S1022	240PC079S8022
MVL INDICE PIECE / *MVL PART LEVEL*	E	E
REFERENCE DELPHI / *DELPHI PART NUMBER*	10889825	33511069
DELPHI INDICE PIECE / *DELPHI PART LEVEL*	01	01
IDENTIFICATION IMDS / *IMDS ID*	26761393	-
VUE ARRIERE TOLERENCES: ±0.10 *REAR VIEW* *TOLERANCES: ±0.10*	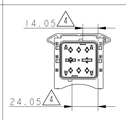	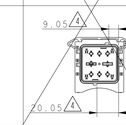

REV.	CHANGE DESCRIPTION / MODIFICATION
-	INITIAL RELEASE

COPYRIGHT DELPHI CORPORATION AND/OR ITS AFFILIATES. ALL RIGHTS RESERVED. REVISED THIS DOCUMENT, OR THE INFORMATION CONTAINED HEREIN, IS THE PROPRIETARY PROPERTY OF DELPHI AND/OR ITS AFFILIATES. IS STRICTLY PROHIBITED. ANY VIOLATION OF THIS COPYRIGHT MAY RESULT IN CIVIL AND/OR CRIMINAL ACTION. IF THIS DOCUMENT OR ITS RELATED CAD WERE ISSUED, AS WELL AS COMMUNICATION OF THIS DOCUMENT TO ITS ALLIANCES MEMBERS/AFFILIATES, AND THE UNAUTHORIZED USE OF THIS DOCUMENT OR ITS RELATED CAD WERE ISSUED, AS WELL AS COMMUNICATION OF THIS DOCUMENT TO ITS ALLIANCES MEMBERS/AFFILIATES, AND THE UNAUTHORIZED USE, AND/OR UNAUTHORIZED DISCLOSURE OF THE INFORMATION CONTAINED IN THIS DOCUMENT IS STRICTLY PROHIBITED. ANY VIOLATION MAY RESULT IN CIVIL AND/OR CRIMINAL ACTION.

PRODUCT SPEC. / *SPECIF. PRODUIT*	-
PACKAGING SPEC. / *SPECIF. EMBALLAGE*	-
APPLICATION SPEC. / *SPECIF. APPLICATION*	-
TOLERANCES	±0.2 ±2°
CONFORMITY N° / *UNDER HAZ N°*	-
DO NOT MEASURE DRAWING / *NE PAS PRENDRE EN COTES*	-
MATERIAL / *MATIERE*	SEE PART LIST / VOIR TABLEAU
COLOUR / *COULEUR*	SEE KEYS TABLE
CONTACT SYNTH / *CAT SURFACE*	-
TOOL NO. / *OUTIL N°*	-
DIGITAL / *CODE 4:1*	-
DIGITAL / *CAM CODE 4:1*	FE

DELPHI DELPHI ELECTRONICS (HOLDING) FRANCE, EPINAL, FRANCE

CAD SYSTEM	
DRAWN	pro E rev4
CHECKED	
ISO PROJECTION / *PROJECTION ISO*	-
DIMENSIONS IN MILLIMETERS / *DIMENSIONS EN MILLIMETRES*	SHEET A0
DRAWING NUMBER / *REF. PLAN*	REV. / *IND.* -
APPROVAL LEVEL / *NIV. D'APPROBATION*	A

CREATED BY / *CREE PAR*	2003099955	DELMEL	
MODIFIED BY / *MODIF. PAR*	2010097705	P FAURE	
VERIFIED BY / *VERIF. PAR*	2010097312	S LACOTE	
APPROVED BY / *APPROUVE PAR*	2010096539	L ESTHER	

FEMALE CONNECTOR 6x2.8 + 1x8

7-WAY EOBD

PCC0828892 A

SERIAL RELEASED

STATE / *ETAT*	
PART NUMBER / *REF. ARTICLE*	REV. / *IND.*
SUB NO. / *SOUS REF.*	EU-04-0555
MANUFACTURING PART / *REF. FABRICATION*	See Table
SHEET / *FEUILLE*	1 of 1
SCALE / *ECHELLE*	2:1

PCC0828892

DELPHI CONFIDENTIAL AND PROPRIETARY INFORMATION
DO NOT REPRODUCE OR DISCLOSE WITHOUT WRITTEN AUTHORIZATION
NO MODIFICATION ALLOWED OUTSIDE CAGE OF MODIFICATION IN REVISION

(EE CAV 1.57 F28 P35)